EXAMPLE

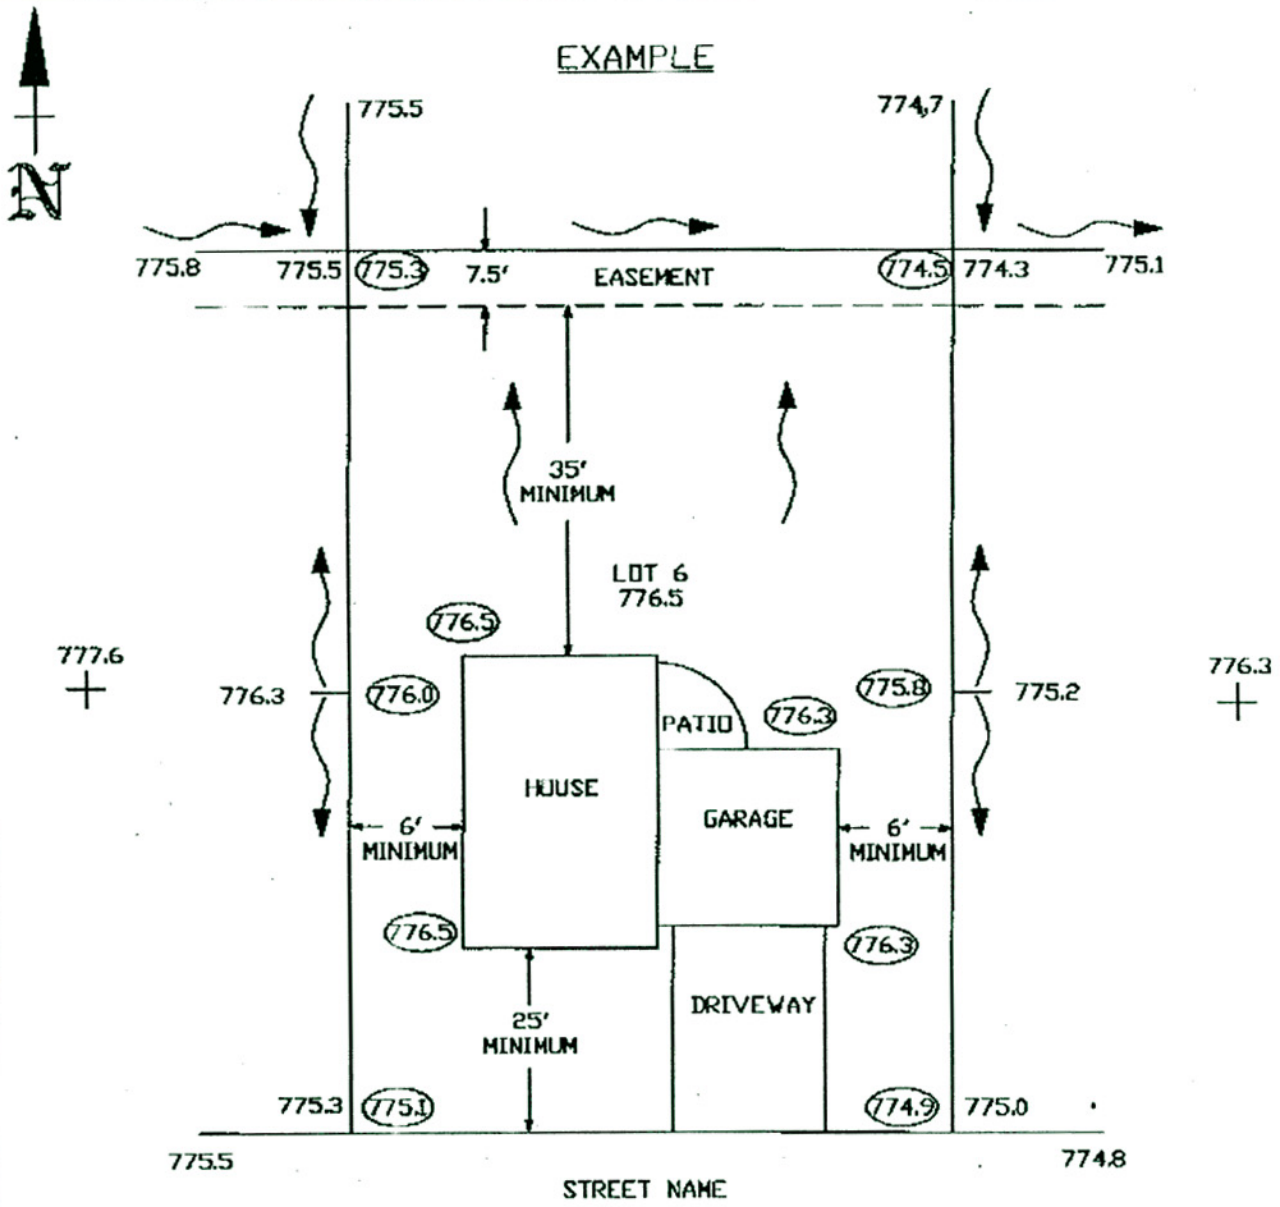

LEGEND

DIRECTION OF DRAINAGE

775.5 EXISTING ELEVATION

(776.5) PROPOSED ELEVATION

BENCH MARK
HYDRANT ON N.W.
CORNER OF ELM ST. AND OAK ST.
ELEVATIONS 777.72

NAME:	
ADDRESS:	
DRAWN BY:	
COMPANY:	
DATE:	SCALE: 1"= ___

NOTE: MINIMUM SCALE: 1" = 20'

Drawn By:	Village of Campbellsport	
Date:		
Scale:		
For Reference Only	Title: SAMPLE DRAINAGE DRAWING	Page: